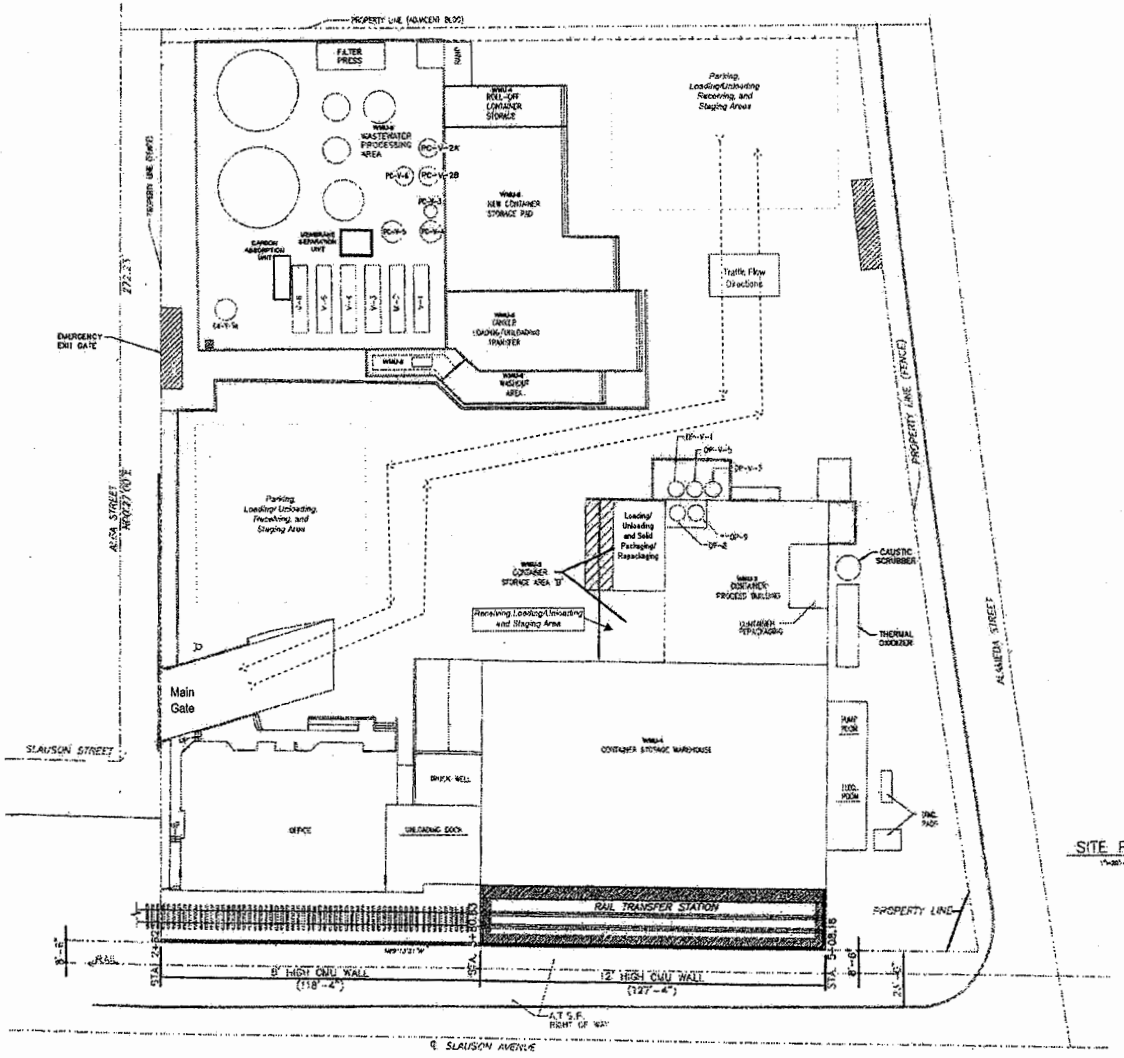

NO.	DATE	DESCRIPTION	BY
5	9-2448	Part B NOD RESPONSE	
4	10-31-06	PART B NOD RESPONSE	
3	6-15-02	PART B NOD RESPONSE	
2	02-29-96	RCRA PART B RE-SUBMITTAL	
1	11-29-94	RCRA PART B SUBMITTAL	

REVISIONS

CLEAN HARBORS LOS ANGELES, LLC

ENGINEER	
DESIGNER	
CAD OPERATOR	
CHECKER	
PROJECT MANAGER	

PART-B PERMIT
RENEWAL DRAWINGS
5756 ALBA ST. LOS ANGELES CA.

SITE PLAN (FINAL)

SCALE 1"=20'-0" 1
PROJECT NUMBER
DRAWING NUMBER P003-CC-102

NLM J.N.: 96027 1"=20'-0" 03-01-96 CFN 3-CC-102