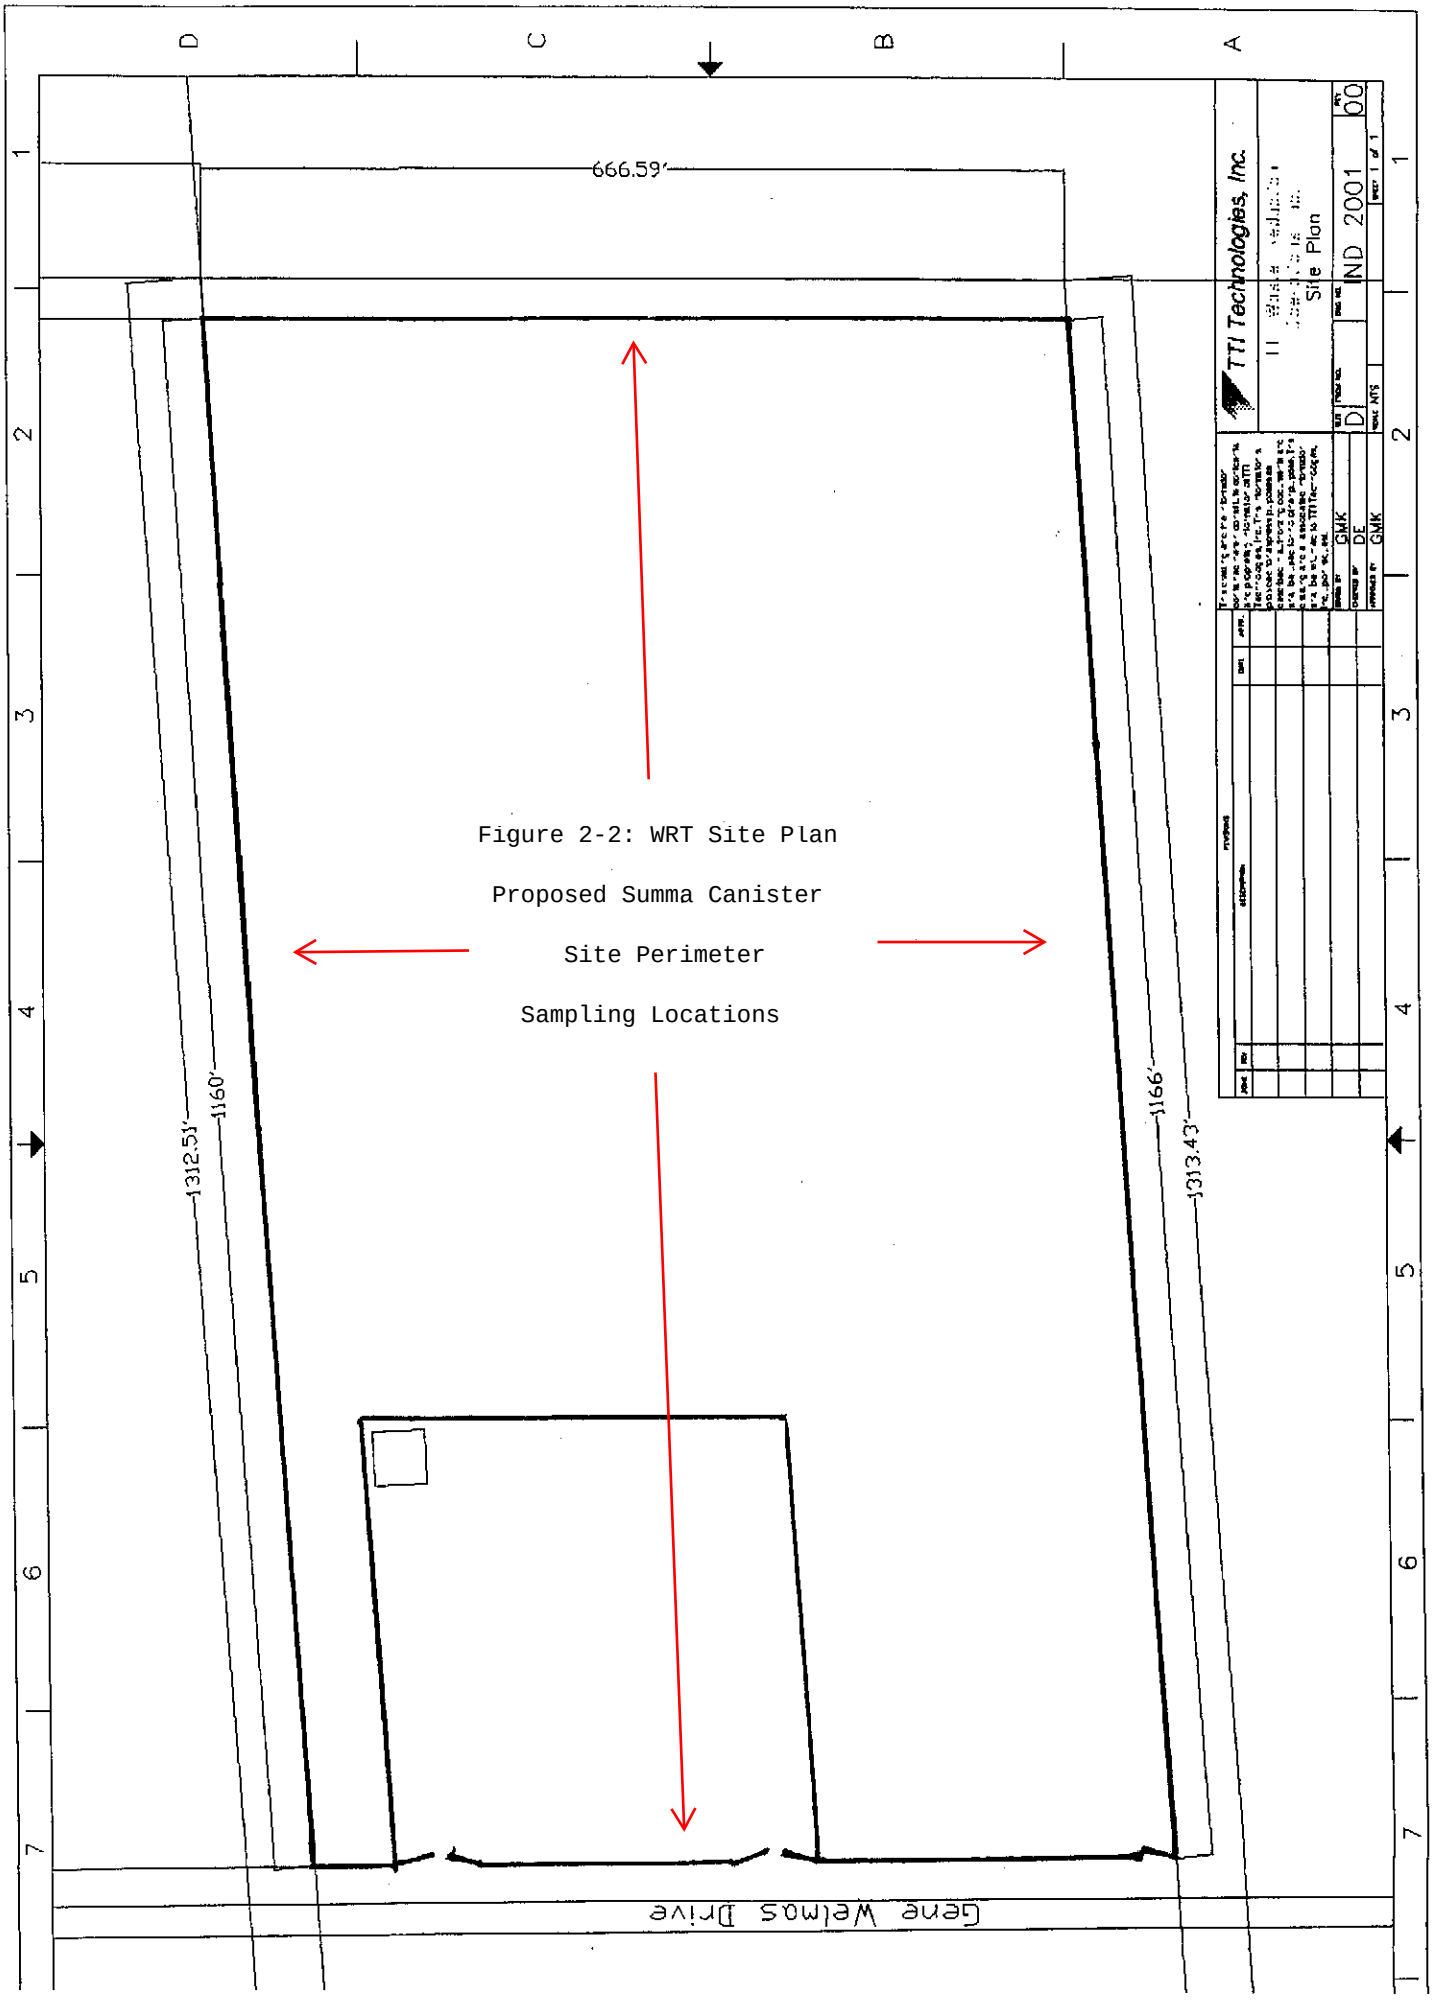
666.59'
1312.51'
1160'
1166'
1313.43'
Gene Welmas Drive
TTI Technologies, Inc.
Site Plan
ND 2001
00
D
GMK
DE
GMK
Figure 2-2: WRT Site Plan
Proposed Summa Canister
Site Perimeter
Sampling Locations